


ADJOINING SITE -
57 ELM PARK DRIVE
EXISTING WAREHOUSES 10.05.2025

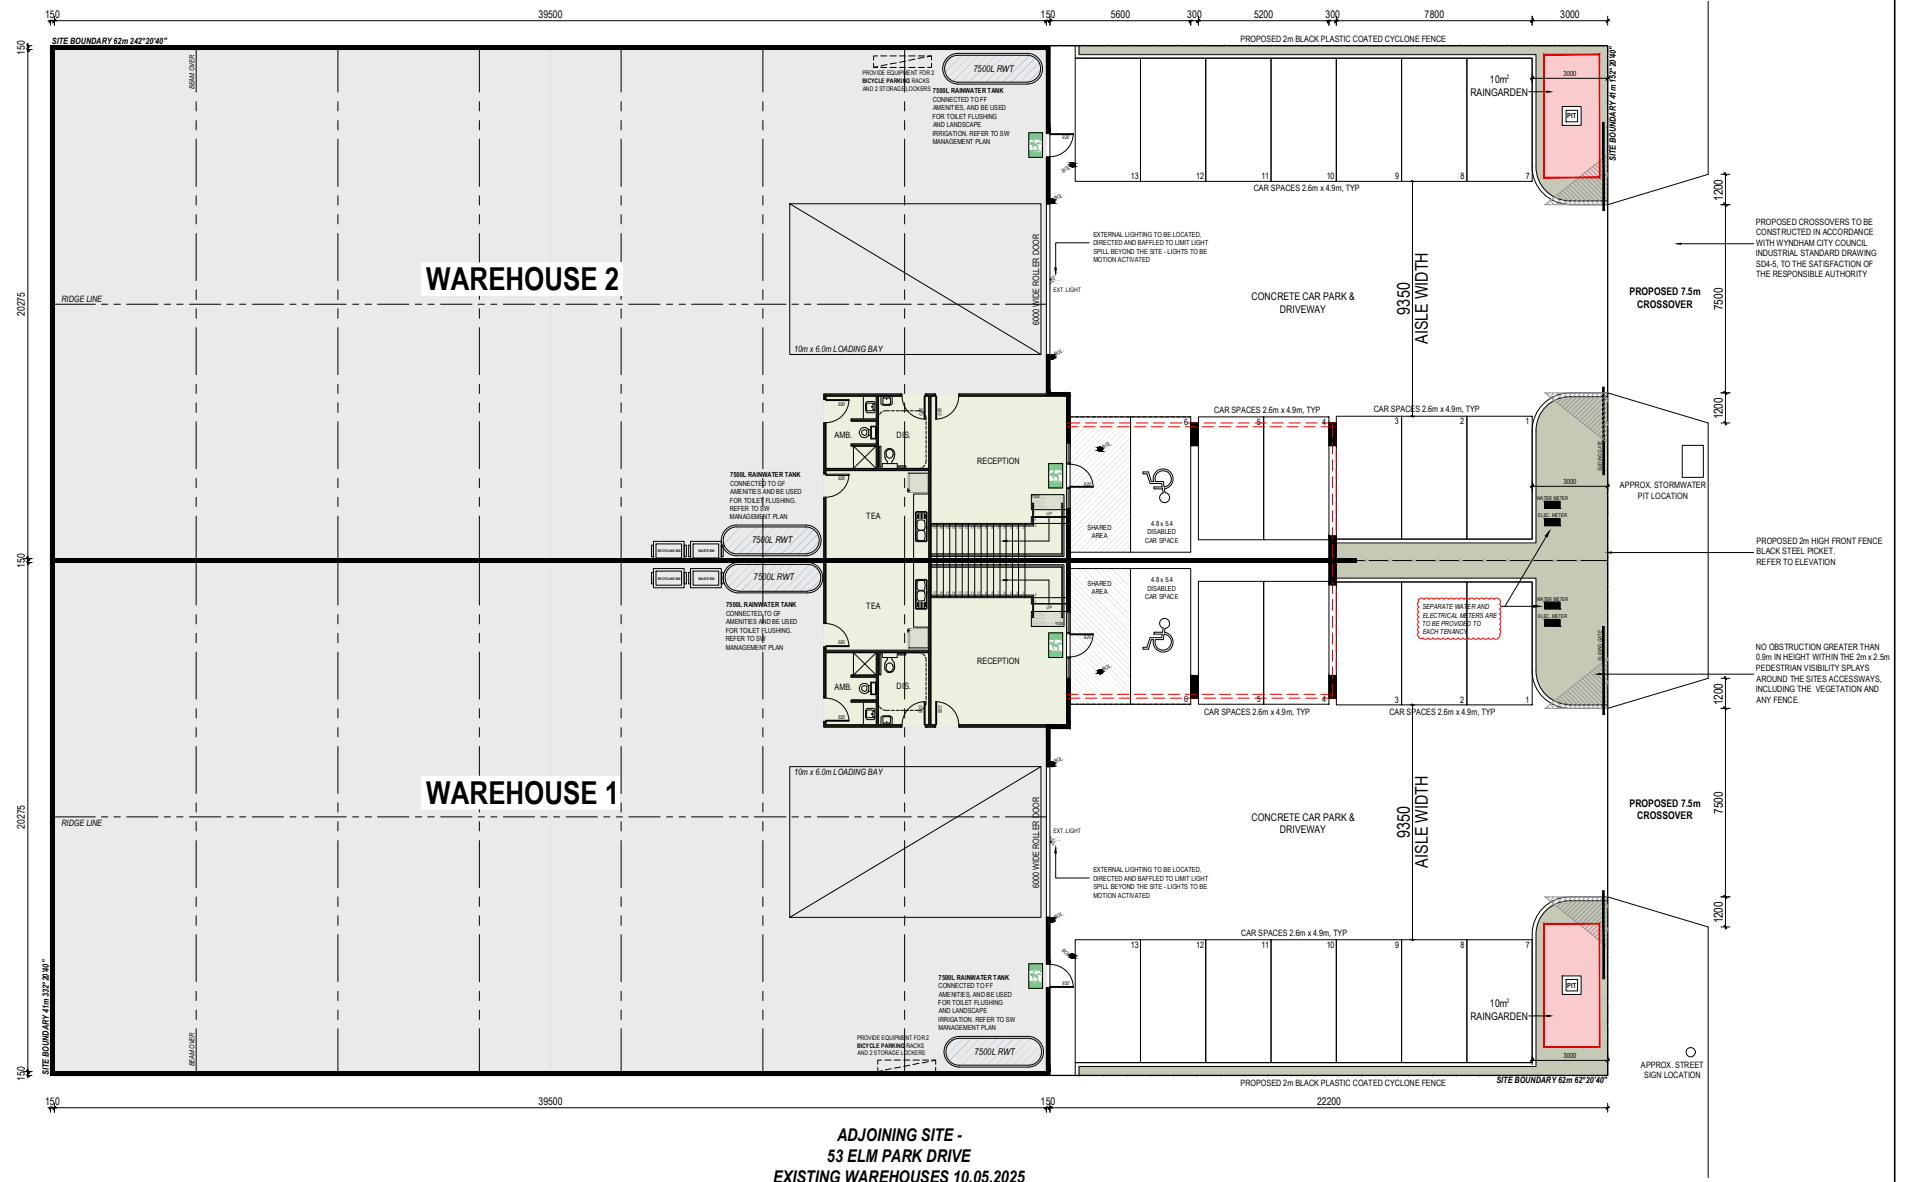

ADJOINING SITE -
53 ELM PARK DRIVE
EXISTING WAREHOUSES 10.05.2025

GROUND FLOOR PLAN | SCALE 1:100